

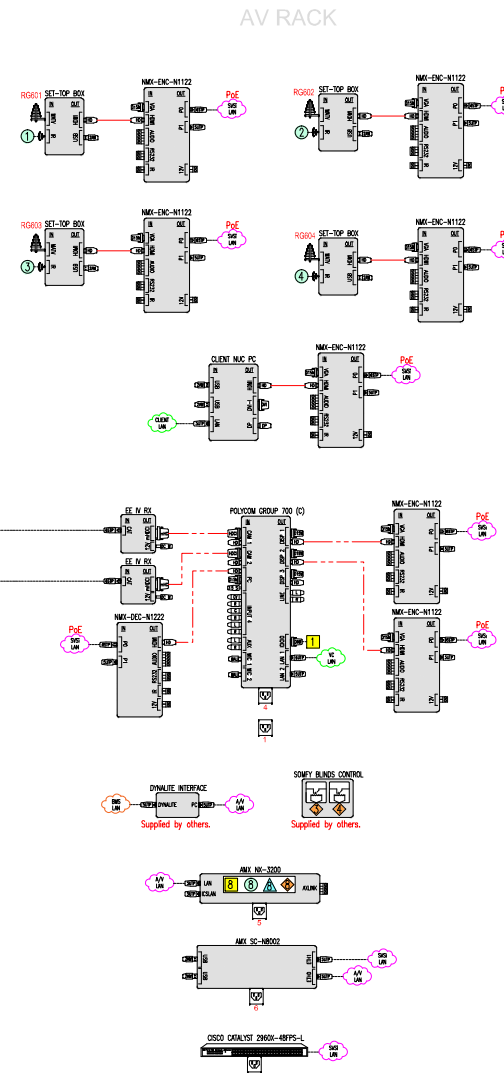


CBA Darling Square

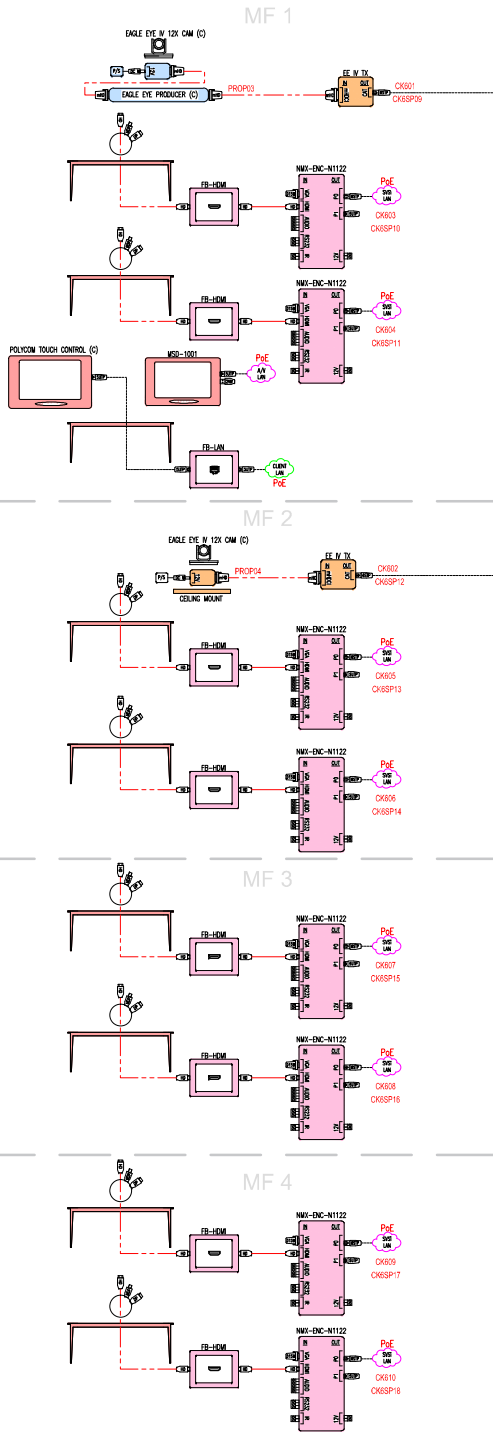

Rooms - Type 5			
MF 1	MF 2	MF 3	MF 4
05.112	05.113	05.114	05.115

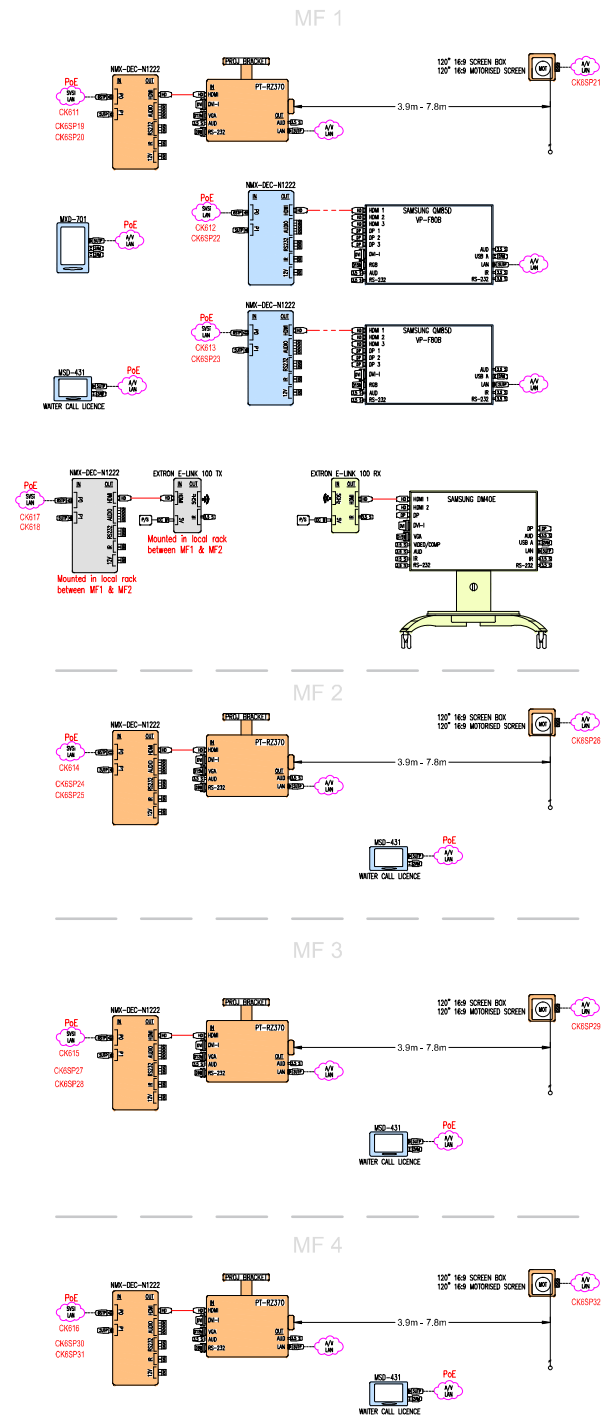

THE INFORMATION CONTAINED IN THIS DOCUMENT IS PROPRIETARY TO PRO AV SOLUTIONS (NSW) THIS DOCUMENT IS SPECIFICALLY FOR A SPECIFIC SITE AND NOT FOR GENERAL CIRCULATION. BASED ON DATA AVAILABLE AT THIS TIME, BY ACCEPTING AND USING THIS DOCUMENT, THE RECIPIENT AGREES TO PROTECT ITS CONTENTS FROM FURTHER DISSEMINATION, (OTHER THAN THAT WITHIN THE ORGANIZATION NECESSARY TO EVALUATE SUCH SPECIFICATION) WITHOUT THE WRITTEN PERMISSION OF PRO AV SOLUTIONS (NSW). THE CONTENTS OF THIS DOCUMENT ARE NOT TO BE REPRODUCED OR COPIED, IN WHOLE OR IN PART WITHOUT THE WRITTEN PERMISSION OF PRO AV SOLUTIONS (NSW).

C	23/5/17	MXS-761 added to MF1. Existing MF1 touch panel is now located at table.	RE
B	20/3/17	MF1 touch panel size correction.	JA
A	30/8/16	Initial review release.	TW
REV	DATE	REVISION DESCRIPTION	DRAWN

REVIEW ISSUE



CLIENT:
Lend Lease Building Pty Ltd



TITLE:
Type 5 - Quad Combinable Rooms -
Video

SHEET SIZE:	DATE:	DRAWN:	CHECKED:
A3	30/8/16	TW	JA

JOB NO.:
16/1966

DRAWING NO.:	REV:
PAVS-010	C

NOTES:

THE INFORMATION CONTAINED IN THIS DOCUMENT IS PROPRIETARY TO PRO AV SOLUTIONS. THIS DOCUMENT IS PREPARED FOR A SPECIFIC SITE AND INCORPORATES CALCULATIONS BASED ON DATA AVAILABLE AT THAT TIME. BY ACCEPTING AND USING THIS DOCUMENT, THE RECIPIENT AGREES TO PROTECT ITS CONTENTS FROM FURTHER DISSEMINATION, OTHER THAN THAT WITHIN THE ORGANIZATION NECESSARY TO EVALUATE SUCH SPECIFICATIONS WITHOUT THE WRITTEN PERMISSION OF PRO AV SOLUTIONS. WITHIN THE CONTENTS OF THIS DOCUMENT ARE NOT TO BE REPRODUCED OR COPIED IN WHOLE OR IN PART WITHOUT THE WRITTEN PERMISSION OF PRO AV SOLUTIONS (N/A).

DESK HEIGHT

900

800

700

600

500

400

300

200

100

MM

UNITS

18

17

16

15

14

13

12

11

10

9

8

7

6


5

4


3

2

1

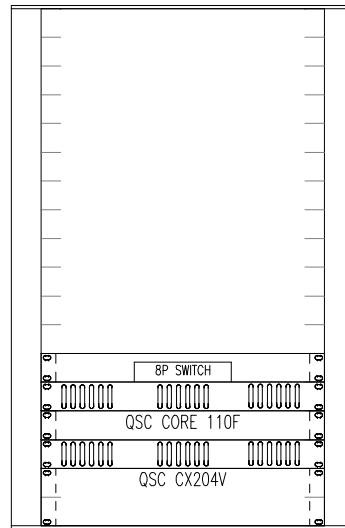

FRONT VIEW

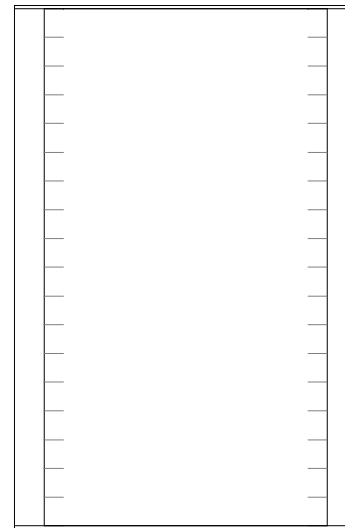

REAR VIEW

POWER LOAD	
10A	Y
15A	Y/N/NA
20A	Y/N/NA
BTU/hr:	
$P_{\text{air}}/m = 3.412141633 \times P_{\text{cool}}$	

RACK ACCESSORIES

SIDES:	Y/N/NA	ADD 8mm
DOOR:	Y/N/NA	ADD 16mm
CASTORS:	Y/N/NA	ADD 72mm

A	9/2/17	Initial review release.	JA
REV	DATE	REVISION DESCRIPTION	DRAGON

STATUS: **REVIEW ISSUE**



CLIENT:
Lend Lease Building Pty Ltd




TITLE:
Type 19 - Wellness Area AV Rack

SHEET SIZE:	DATE:	DRAWN:	CHECKED:
A3	9/2/17	JA	JA

JOB NO.:
16/1966

DRAWING NO.: PAVS-040	REV: A
---------------------------------	------------------

Rooms
Type 10
06.01
07.01
08.01
09.01
10.01
11.01
12.01

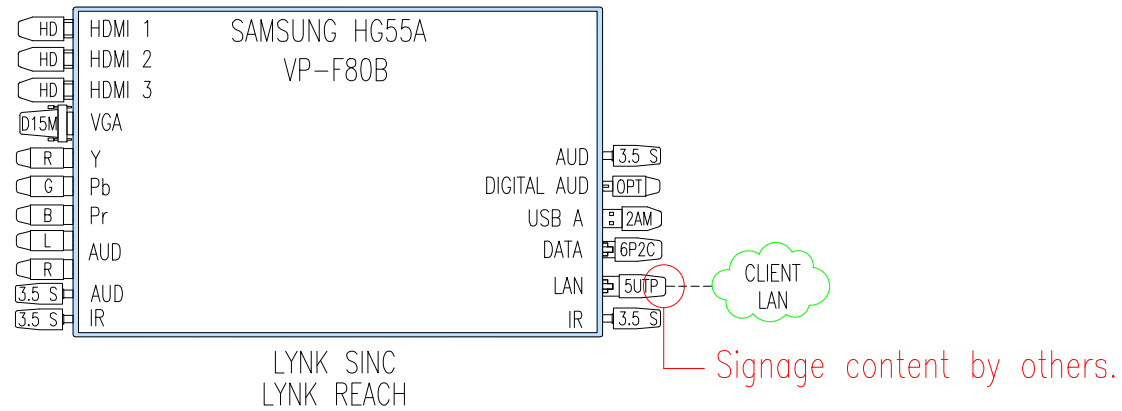

THE INFORMATION CONTAINED IN THIS DOCUMENT IS PROPRIETARY TO PRO AV SOLUTIONS (NSW). THIS DOCUMENT IS PREPARED FOR A SPECIFIC SITE AND INCORPORATES CALCULATIONS BASED ON DATA AVAILABLE AT THIS TIME. BY ACCEPTING AND USING THIS DOCUMENT, THE RECIPIENT AGREES TO PROTECT ITS CONTENTS FROM FURTHER DISSEMINATION, OTHER THAN THAT WITHIN THE ORGANIZATION NECESSARY TO EVALUATE SUCH SPECIFICATION, WITHOUT THE WRITTEN PERMISSION OF PRO AV SOLUTIONS (NSW). THE CONTENTS OF THIS DOCUMENT ARE NOT TO BE REPRODUCED OR COPIED IN WHOLE OR IN PART WITHOUT THE WRITTEN PERMISSION OF PRO AV SOLUTIONS (NSW).

A	30/8/16	Initial review release.	TW
REV	DATE	REVISION DESCRIPTION	REASON

 Unit 59, 42-46 Wattle Rd
Brookvale
NSW 2100
Ph: (02) 8978 1700
Fax: (02) 9907 2077
www.proAVsolutions.com.au
experience excellence

CLIENT:
Lend Lease Building Pty Ltd

PROJECT:
CBA Darling Square, Sydney

Lend Lease

Commonwealth Bank

TITLE: Type 10 - Digital Signage			
SHEET SIZE: A3	DATE: 30/8/16	DRAWN: TW	CHECKED: JA
JOB NO.: 16/1966			
DRAWING NO.: PAVS-020			REV: A